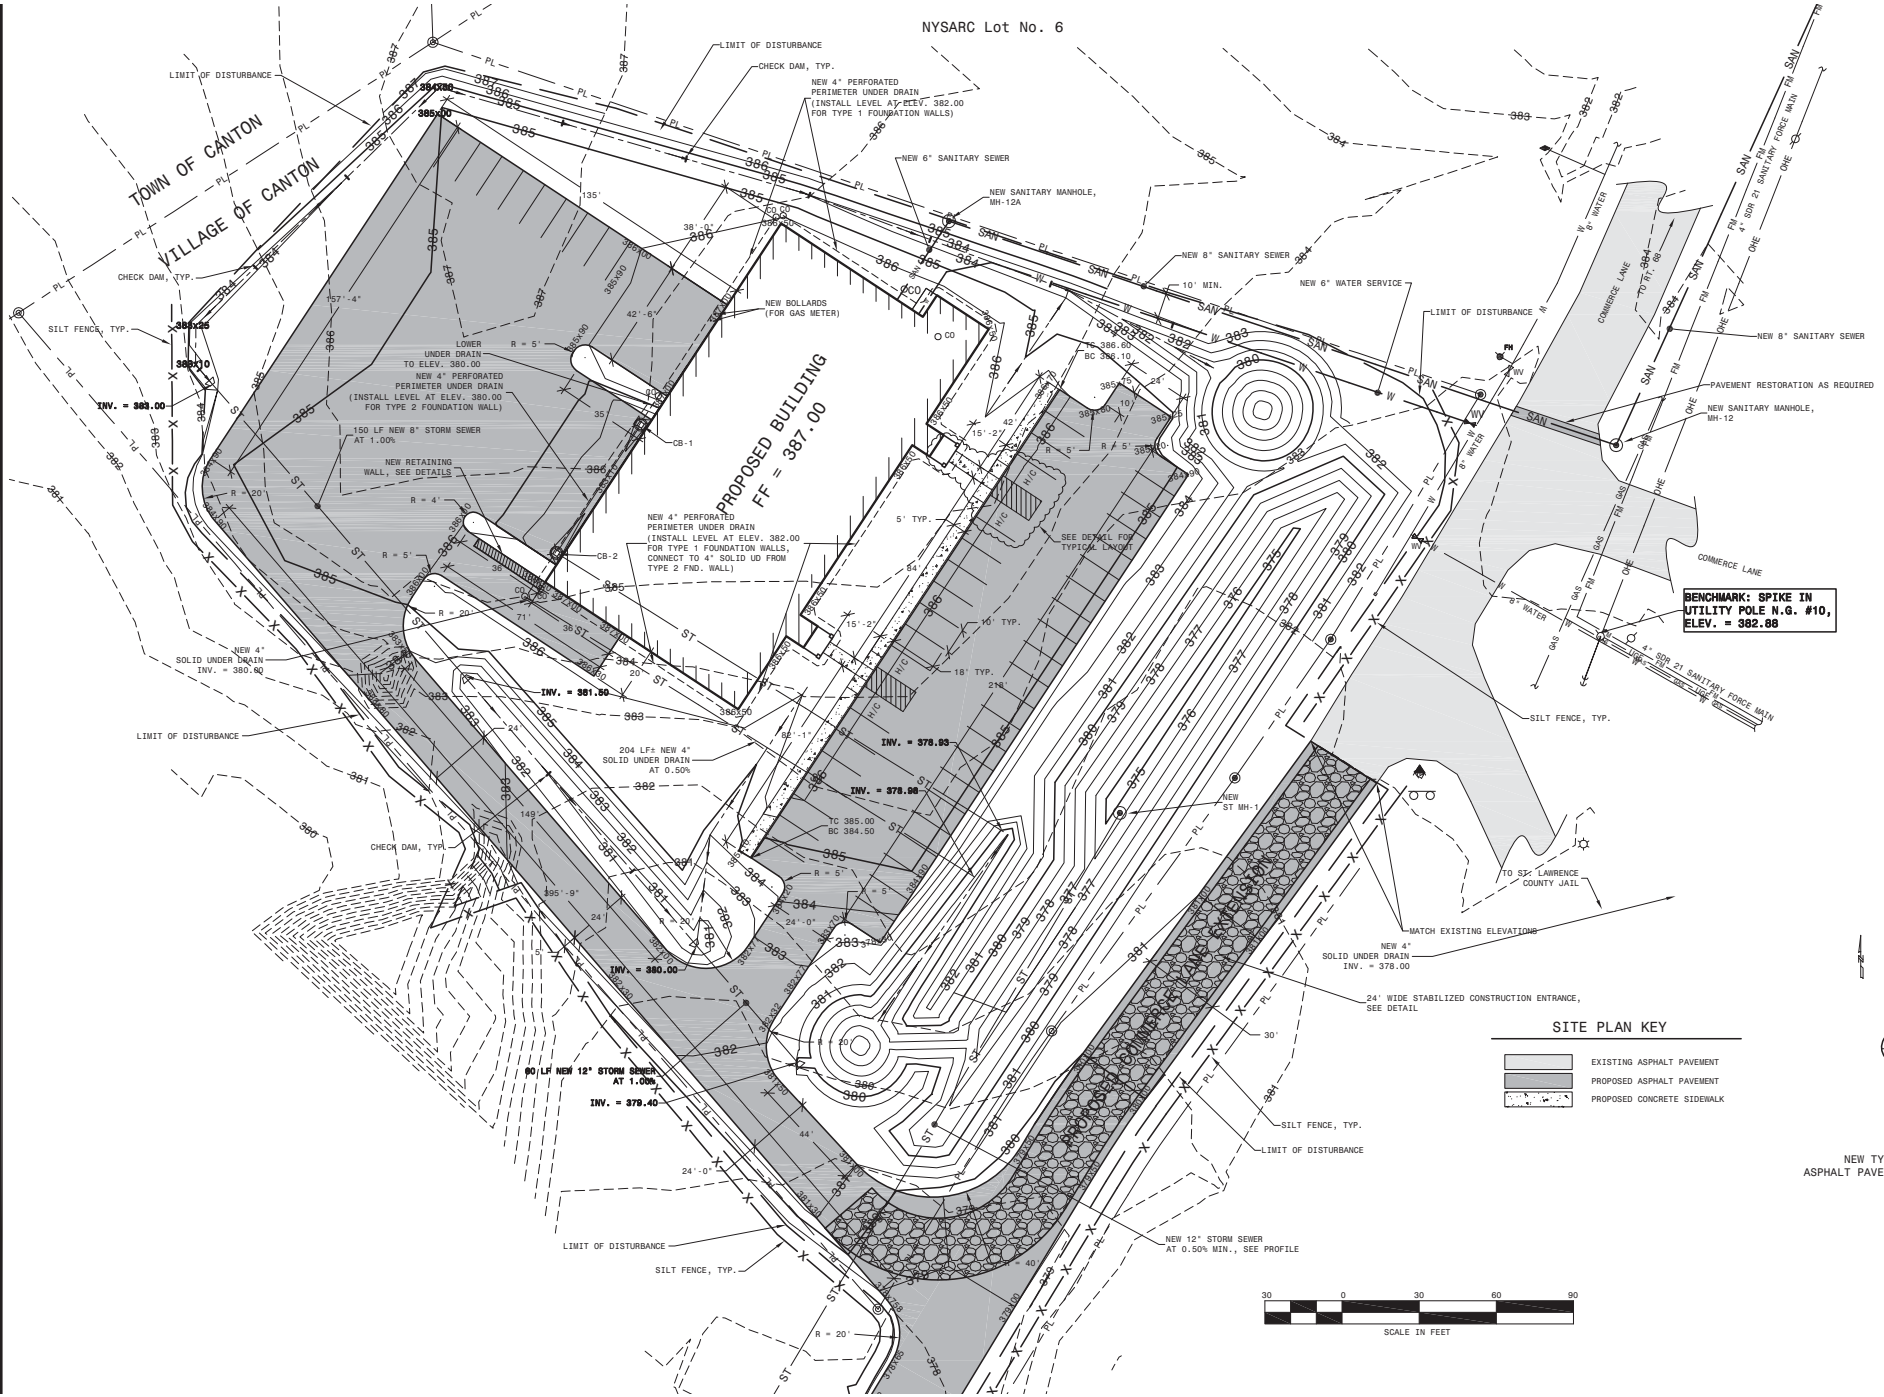
NYSARC Lot No. 6
TOWN OF CANTON
VILLAGE OF CANTON
PROPOSED BUILDING
FF = 387.00
LIMIT OF DISTURBANCE
CHECK DAM, TYP.
SILT FENCE, TYP.
NEW 4" PERFORATED PERIMETER UNDER DRAIN (INSTALL LEVEL AT ELEV. 382.00 FOR TYPE 1 FOUNDATION WALLS)
NEW 6" SANITARY SEWER
NEW SANITARY MANHOLE, MH-12A
NEW 8" SANITARY SEWER
10' MIN.
NEW 6" WATER SERVICE
NEW BOLLARDS (FOR GAS METER)
LOWER UNDER DRAIN TO ELEV. 380.00
NEW 4" PERFORATED PERIMETER UNDER DRAIN (INSTALL LEVEL AT ELEV. 380.00 FOR TYPE 2 FOUNDATION WALL)
150 LF NEW 8" STORM SEWER AT 1.00%
NEW RETAINING WALL, SEE DETAILS
NEW 4" PERFORATED PERIMETER UNDER DRAIN (INSTALL LEVEL AT ELEV. 382.00 FOR TYPE 1 FOUNDATION WALLS, CONNECT TO 4" SOLID UD FROM TYPE 2 FND. WALL)
SEE DETAIL FOR TYPICAL LAYOUT
NEW 4" SOLID UNDER DRAIN INV. = 380.00
204 LFs NEW 4" SOLID UNDER DRAIN AT 0.50%
90 LF NEW 12" STORM SEWER AT 1.00%
INV. = 383.00
INV. = 381.80
INV. = 378.93
INV. = 378.80
INV. = 380.00
INV. = 379.40
TC 386.60
BC 386.10
TC 385.00
BC 384.50
CB-1
CB-2
NEW ST MH-1
NEW 4" SOLID UNDER DRAIN INV. = 378.00
24' WIDE STABILIZED CONSTRUCTION ENTRANCE, SEE DETAIL
MATCH EXISTING ELEVATIONS
TO ST. LAWRENCE COUNTY JAIL
NEW 12" STORM SEWER AT 0.50% MIN., SEE PROFILE
COMMERCE LANE
PAVEMENT RESTORATION AS REQUIRED
NEW SANITARY MANHOLE, MH-12
4" SDR 21 SANITARY FORCE MAIN
BENCHMARK: SPIKE IN UTILITY POLE N.G. #10, ELEV. = 382.88
SITE PLAN KEY
EXISTING ASPHALT PAVEMENT
PROPOSED ASPHALT PAVEMENT
PROPOSED CONCRETE SIDEWALK
SCALE IN FEET
NEW TYPE 2 ASPHALT PAVEMENT
ASPHALT PAV
KEY